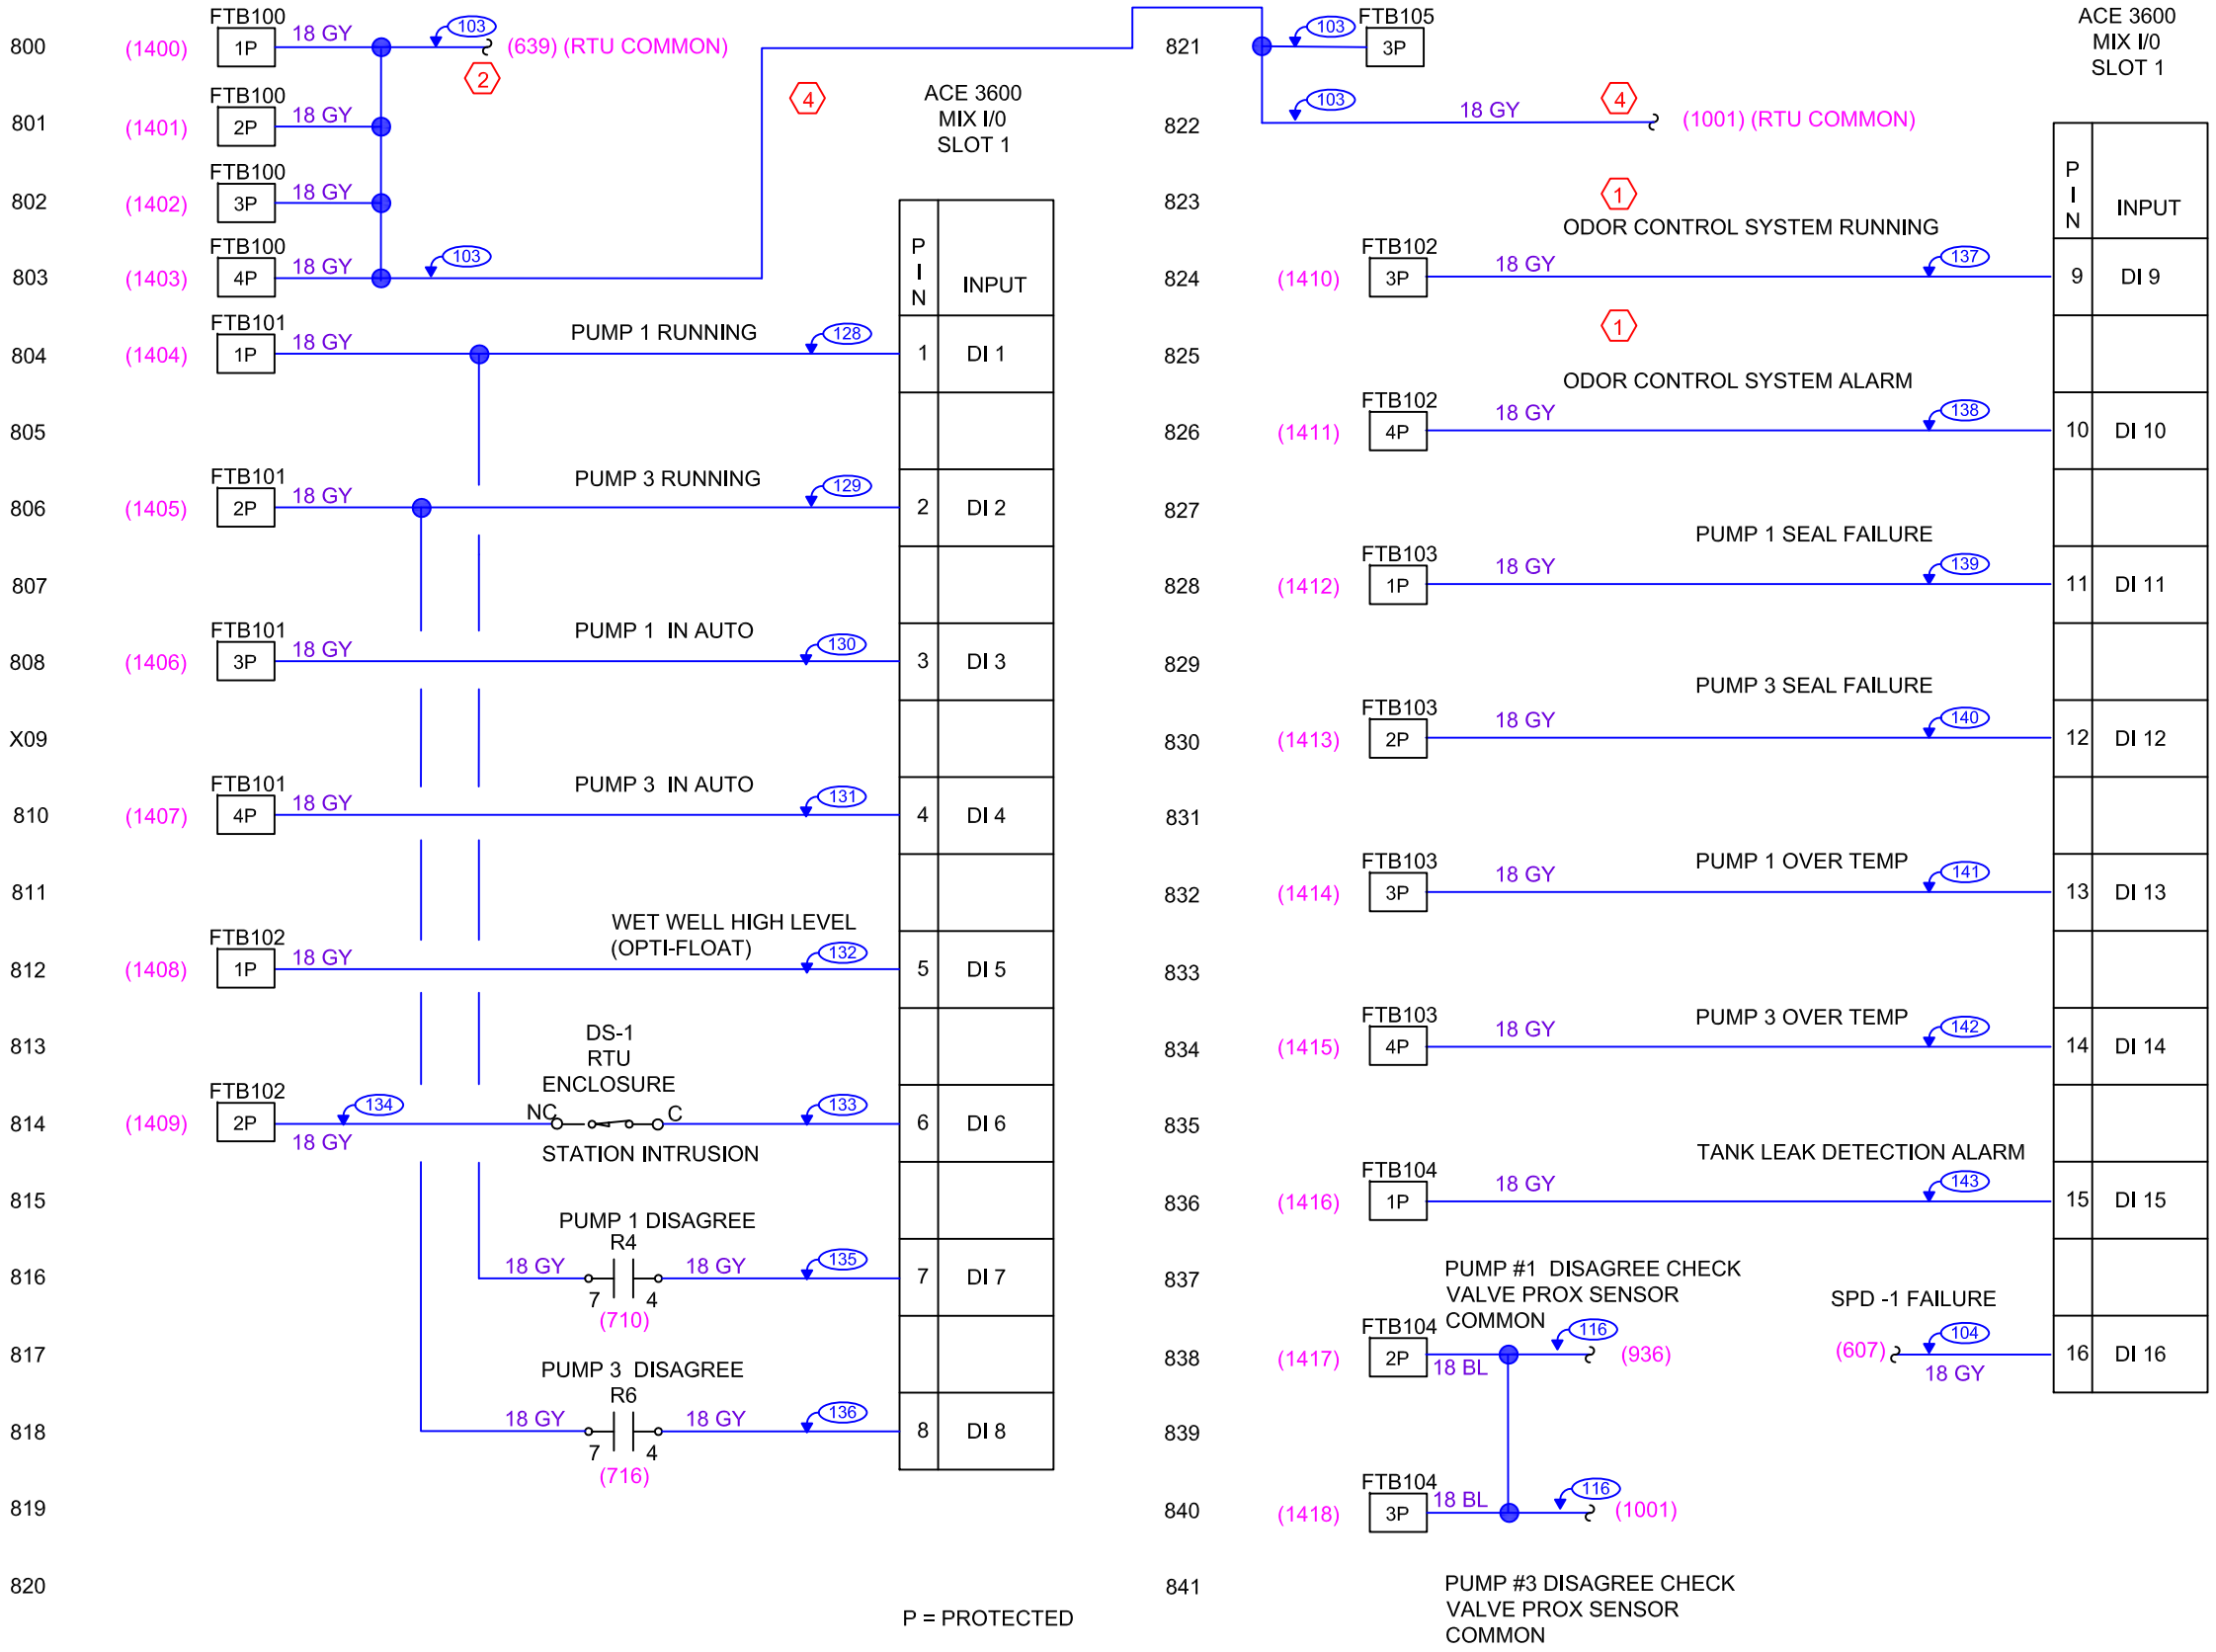

NO	REVISION	DATE	BY
-	REVISIONS AS PER MEETING	08-23-2013	JG
1	ADDED ODOR CONTROL INPUTS	09-04-2013	JG
2	ADDED DRAWING LOCATORS	10-25-2013	JG
3	REVISED WIRE LOCATOR	03-04-2015	JG
4	REVISED WIRING FOR STATIONERY GENERATOR	06-12-2015	JG

SCALE: N.T.S.
DESIGN: IAG / LS
DRAWN BY: JG
APPROVED BY: GM

WASTEWATER DIVISION,
INDUSTRIAL AUTOMATION GROUP
CITY OF
ORLANDO, FLORIDA

TITLE:
LIFT STATIONS STANDARDS
RTU FOR <50 HP PCP
SLOT 1 MODULE WIRING SCHEMATIC
PART 1

SHEET
308