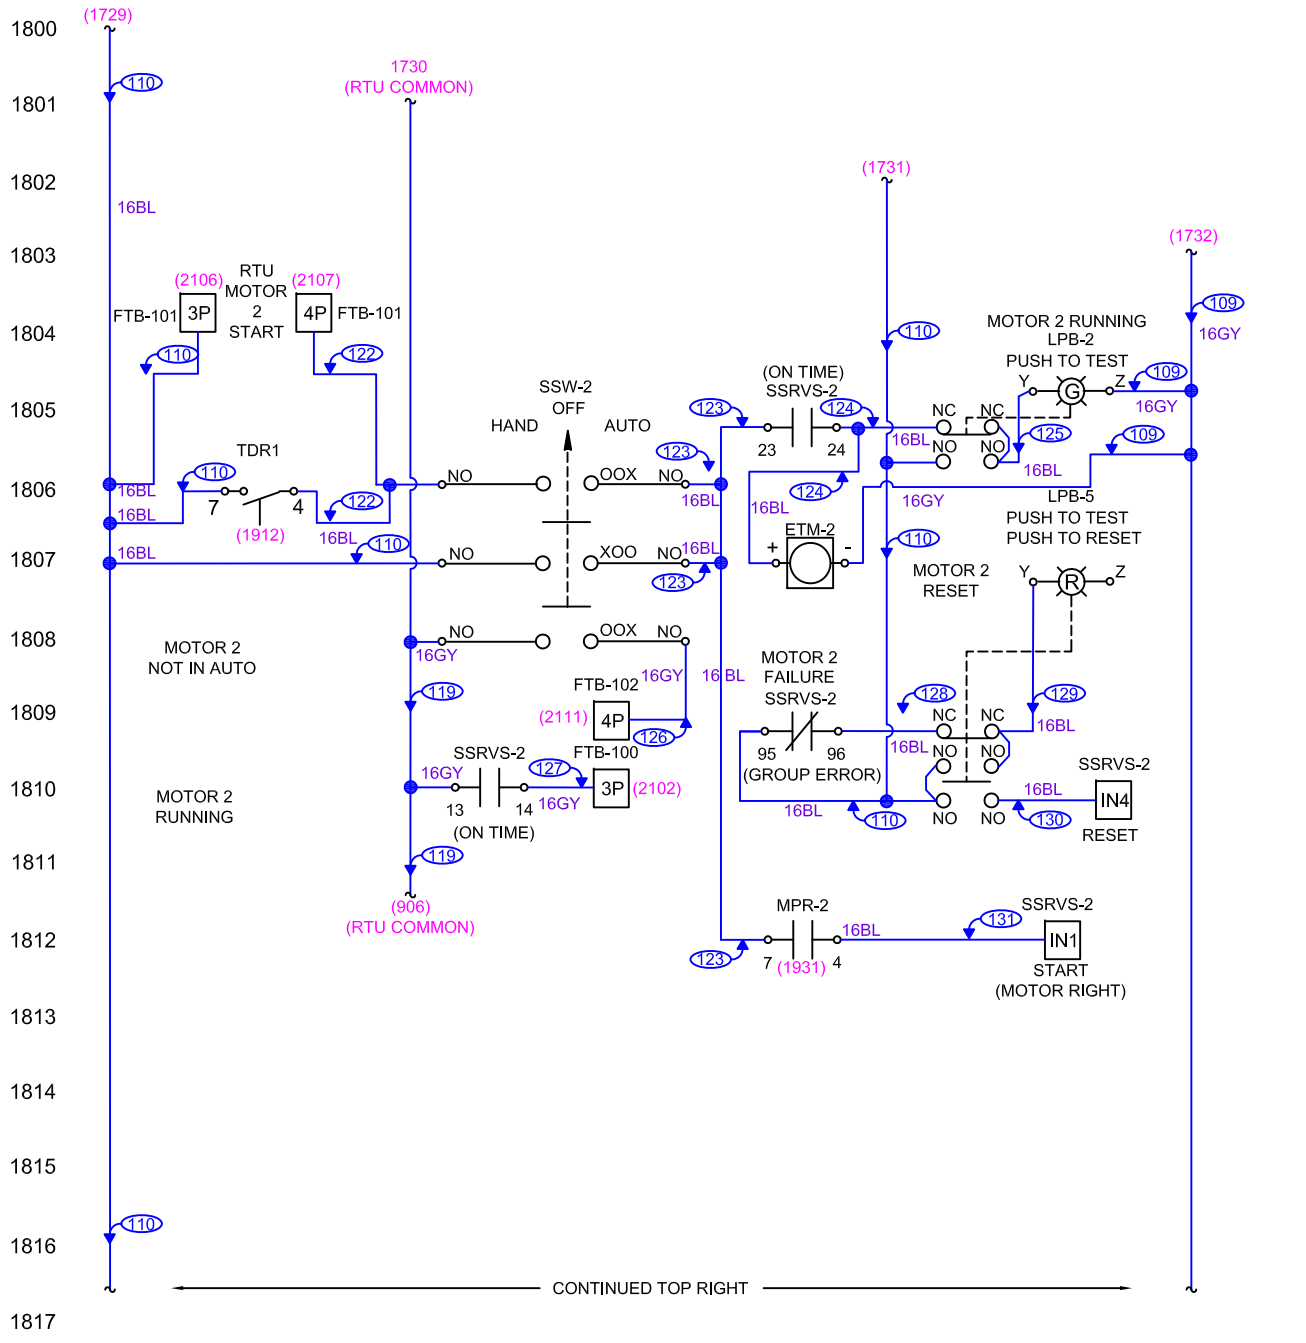

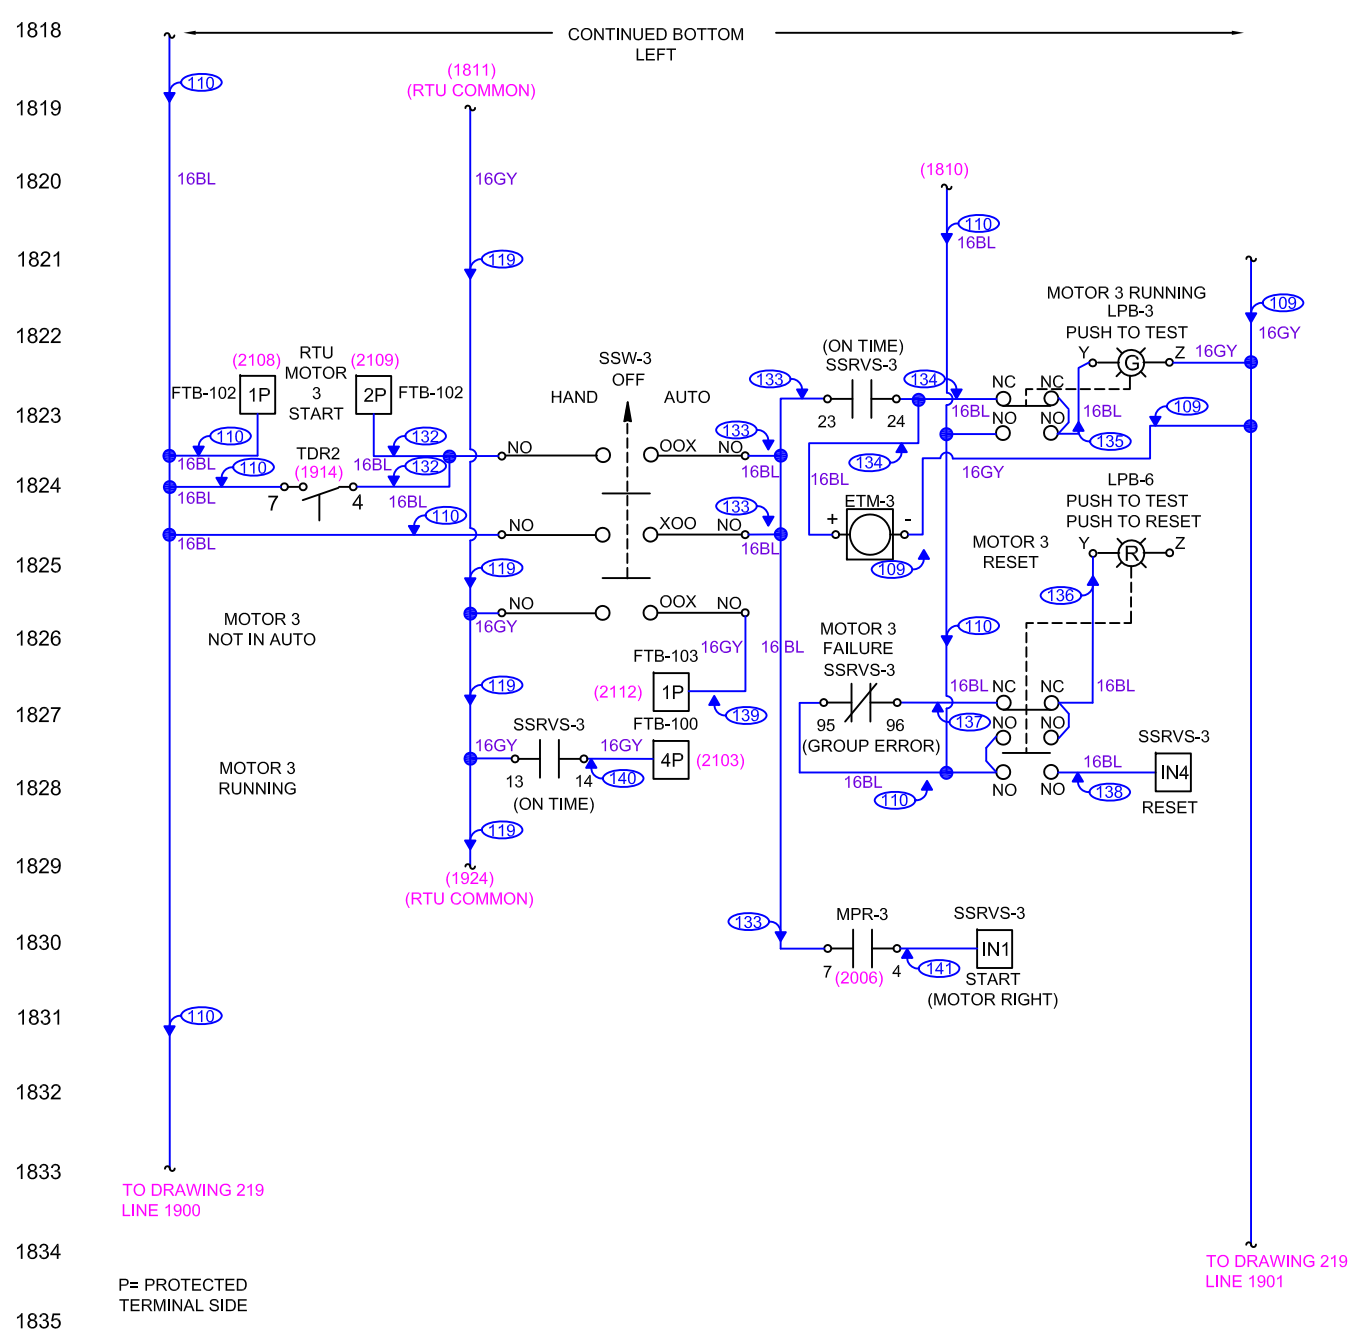

P= PROTECTED
TERMINAL SIDE

SCALE: N.T.S.	1	ADDED DRAWING LOCATORS	10-25-2013	JG	WASTEWATER DIVISION, INDUSTRIAL AUTOMATION GROUP CITY OF ORLANDO, FLORIDA
DESIGN: IAG / LS	-	REVISED TITLE SHEET DESCRIPTION	06-26-2014	JG	TITLE: LIFT STATIONS STANDARDS 25 HP TO < 50 HP TRIPLEX SSRVS PUMP CONTROLLER FOR CONTROL WIRING SCHEMATIC - PART 2
DRAWN BY: JG	2	REVISED WIRING TYPOS	06-26-2014	JG	SHEET 518
APPROVED BY: WW	NO	REVISION	DATE	BY	