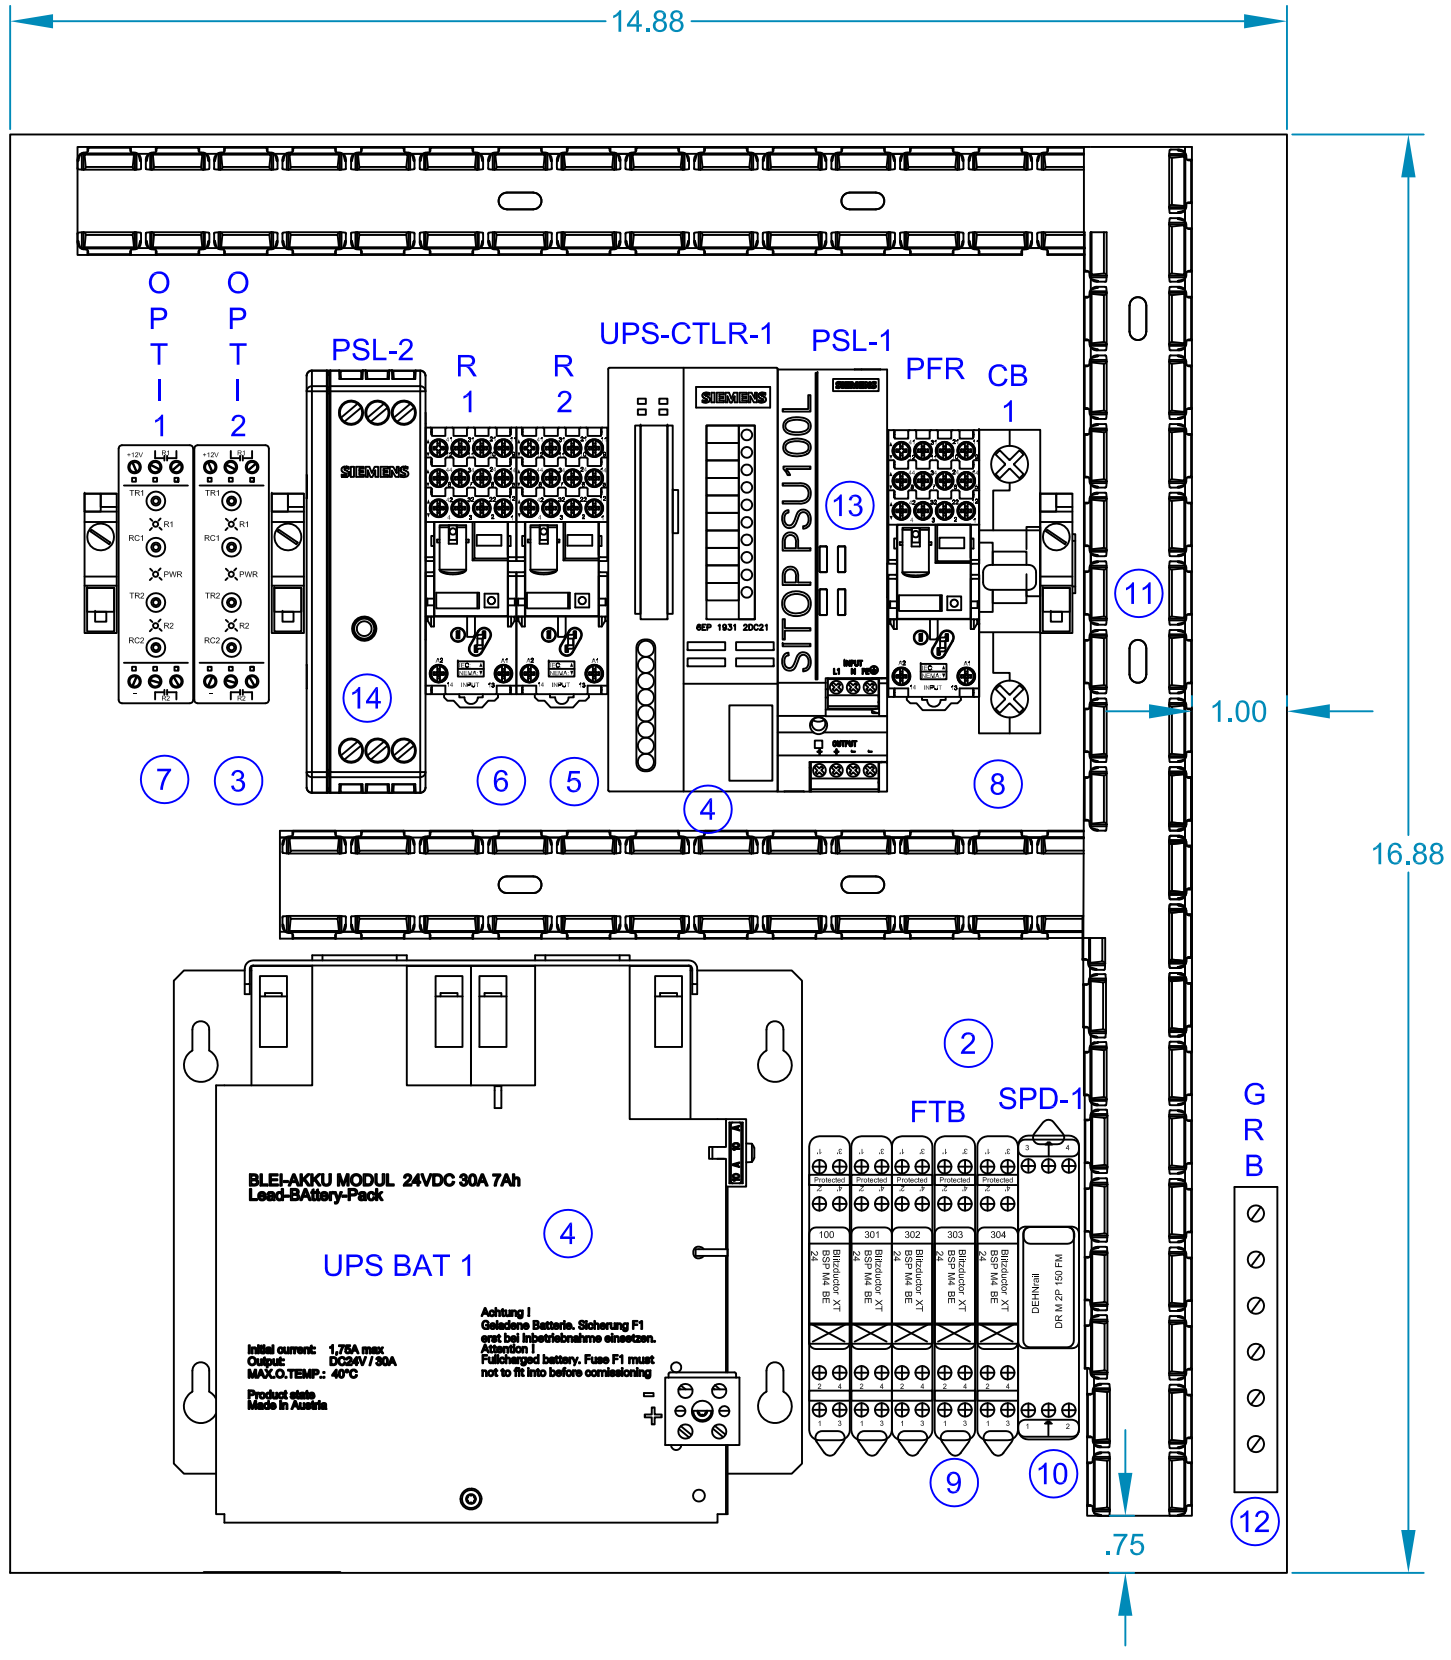

SCALE: N.T.S.	-	ADDED UPS BACK UP	06-12-2015	JG	CITY OF ORLANDO, FLORIDA – THE CITY BEAUTIFUL	WASTEWATER DIVISION, INDUSTRIAL AUTOMATION GROUP CITY OF ORLANDO, FLORIDA	TITLE: LIFT STATIONS STANDARDS OPTICAL WET WELL FLOAT PANEL INTERIOR LAYOUT	SHEET 703
DESIGN: IAG / LS								
DRAWN BY: JG								
APPROVED BY: GM	NO	REVISION	DATE	BY				