SIDE ELEVATIONS

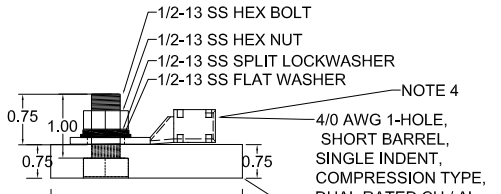

TOP ELEVATIONS

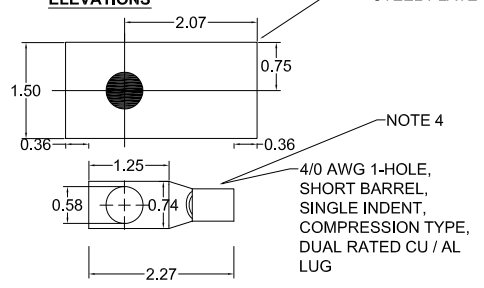

PANEL GROUNDING PAD DETAIL — 512A / 1

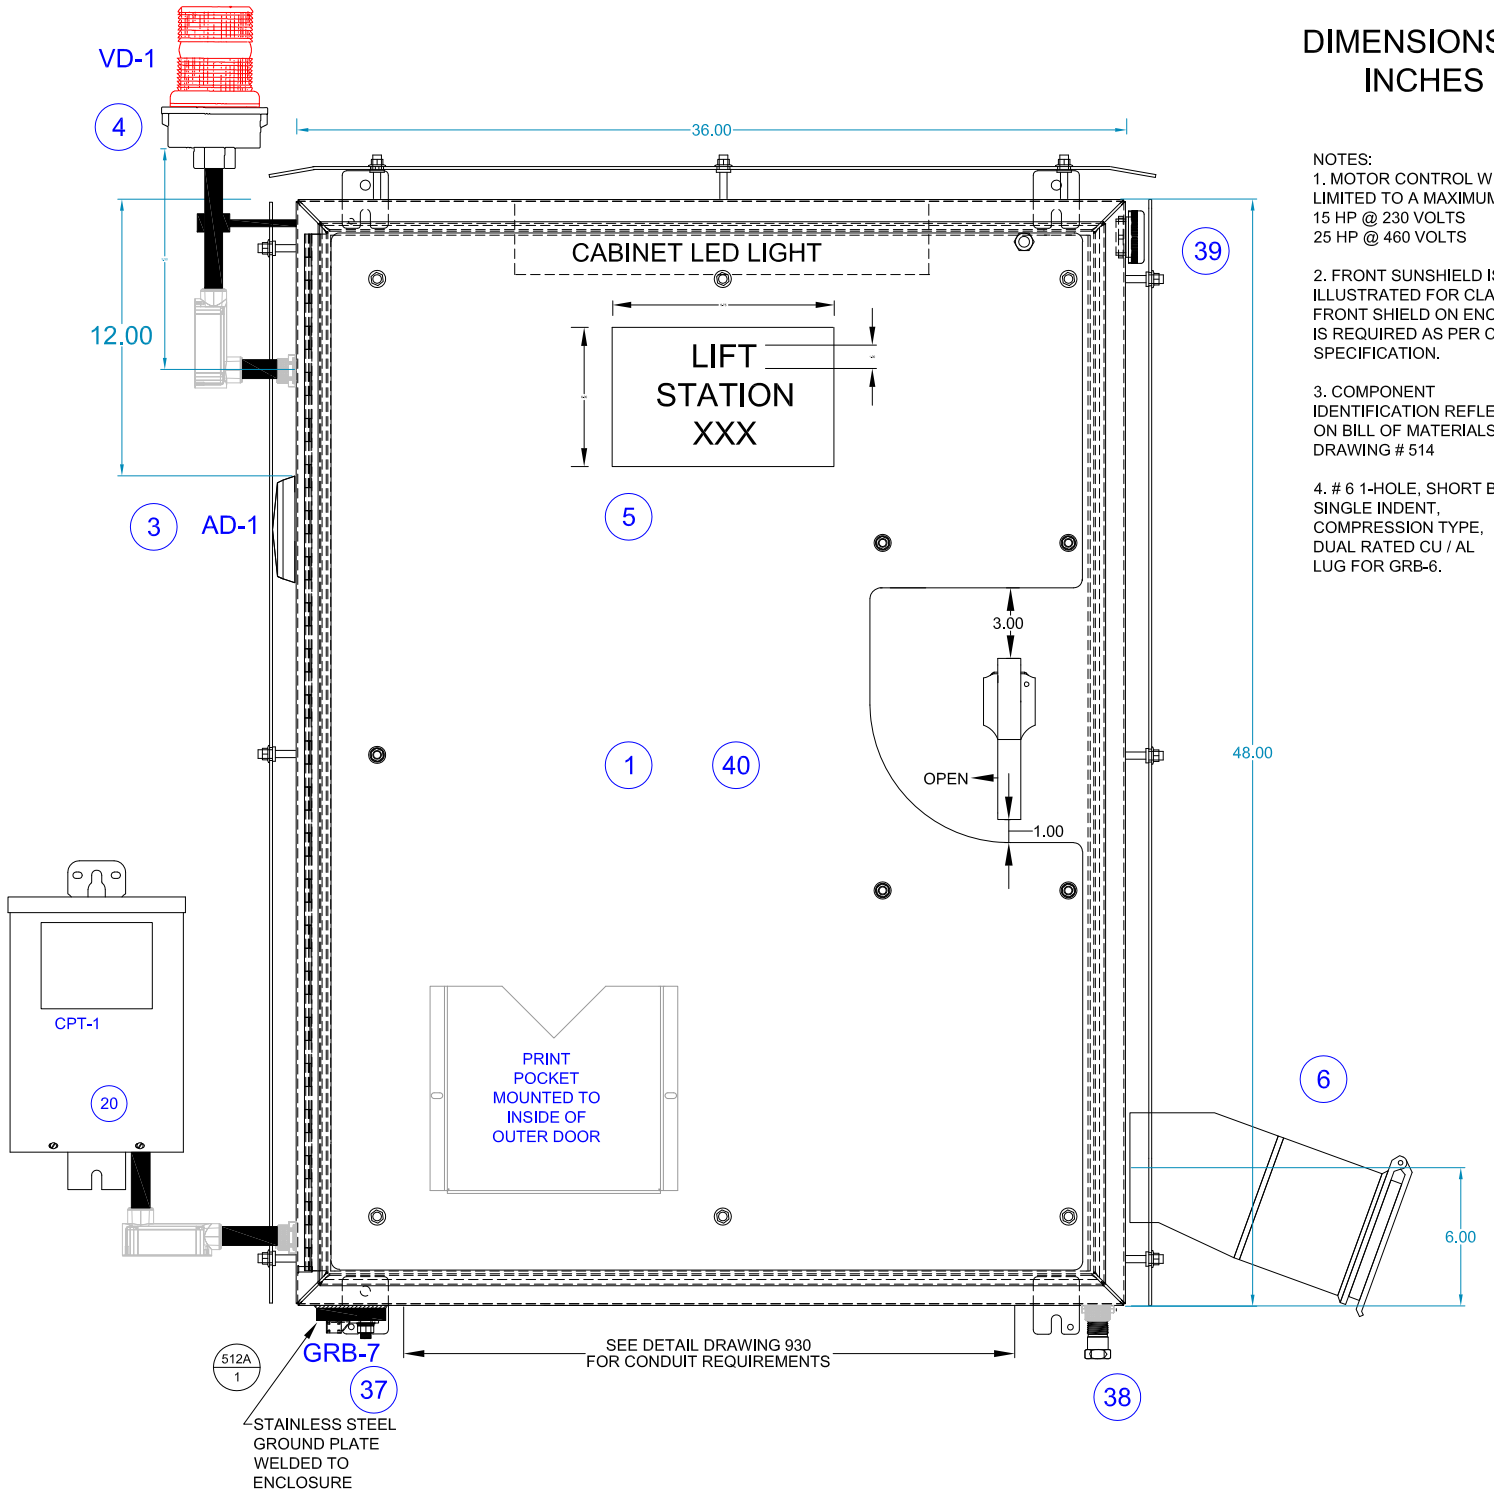

DIMENSIONS IN INCHES

NOTES:
1. MOTOR CONTROL WIRING LIMITED TO A MAXIMUM OF:
15 HP @ 230 VOLTS
25 HP @ 460 VOLTS

2. FRONT SUNSHIELD IS NOT ILLUSTRATED FOR CLARITY. FRONT SHIELD ON ENCLOSURE IS REQUIRED AS PER COO SPECIFICATION.

3. COMPONENT IDENTIFICATION REFLECTED ON BILL OF MATERIALS DRAWING # 514

4. # 6 1-HOLE, SHORT BARREL, SINGLE INDENT, COMPRESSION TYPE, DUAL RATED CU / AL LUG FOR GRB-6.

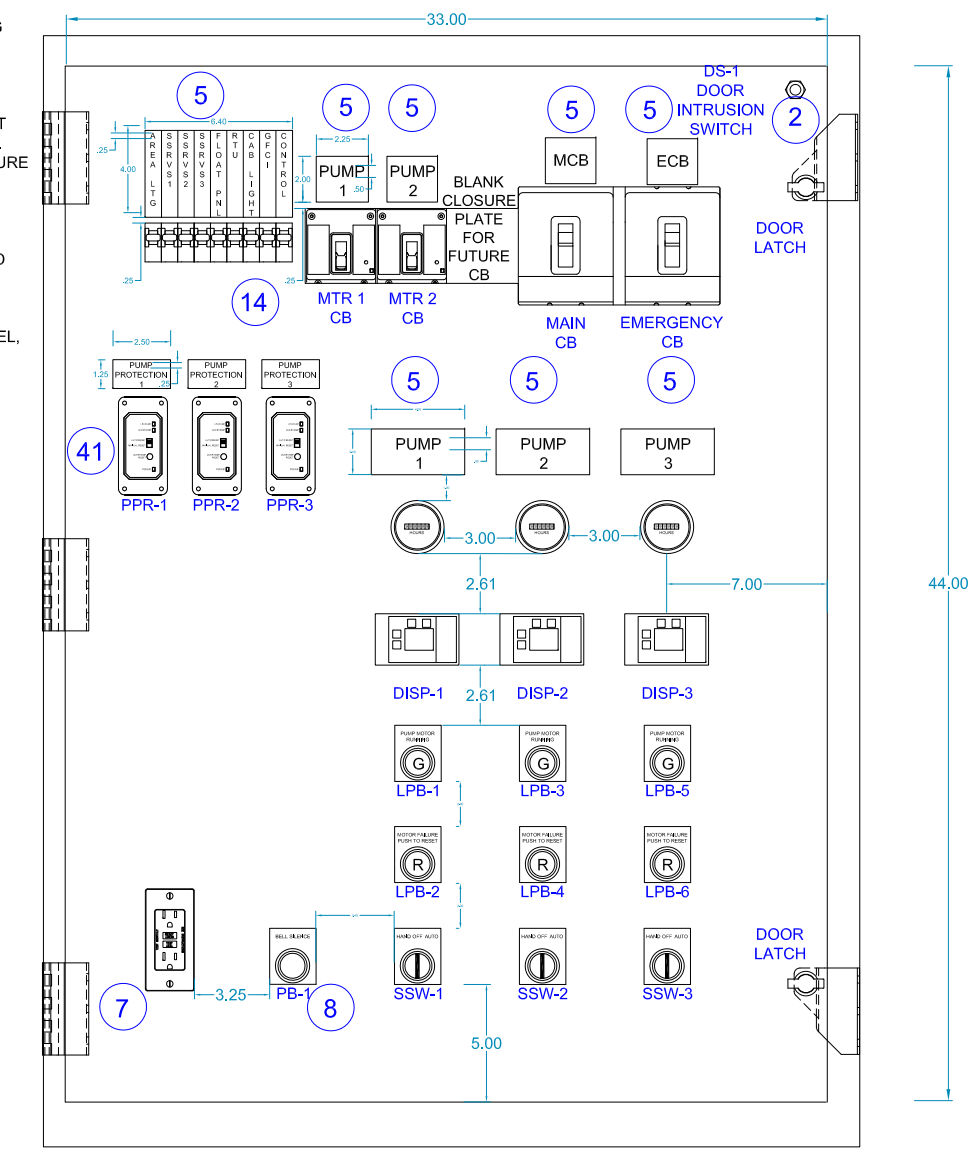

SCALE: N.T.S.	-	REVISIONS AS PER MEETING	09-09-2013	JG	CITY OF ORLANDO, FLORIDA — THE CITY BEAUTIFUL	WASTEWATER DIVISION, INDUSTRIAL AUTOMATION GROUP — CITY OF ORLANDO, FLORIDA	TITLE: LIFT STATIONS STANDARDS 25 HP TO < 50 HP TRIPLEX SSRVS PUMP CONTROLLER FOR PORTABLE GENERATOR FRONT AND INNER PANEL ELEVATIONS
DESIGN: IAG / LS							SHEET 512A
DRAWN BY: JG							
APPROVED BY: WW	NO	REVISION	DATE	BY			